Certified Survey Map

A combination and depiction of the land boundaries recorded in Document Numbers 1894251, 1249859 & 1446297, Outagamie County Records, being Lots 8, 9, 10, 11 & 12 of the recorded "Ebben's Industrial Park Plat" (Cabinet G, Plats, Page 42, Document Number 1205530, Outagamie County Records), said Lots being located in part of the Southwest 1/4 of the Northwest 1/4 of Section 14 and part of the Southeast 1/4 of the Northeast 1/4 of Section 15, all in T21N–R18E, in the Village of Little Chute, Outagamie County, Wisconsin into a single parcel and description.

WISCONSIN
DAVID J. CHROUSER
S-1579
GREEN BAY, WIS.
LAND SURVEYOR

May 03, 2011

200 100 0 200 400

Graphic Scale

Legend

- 3/4" iron rod found
- Outagamie County Monument – type noted

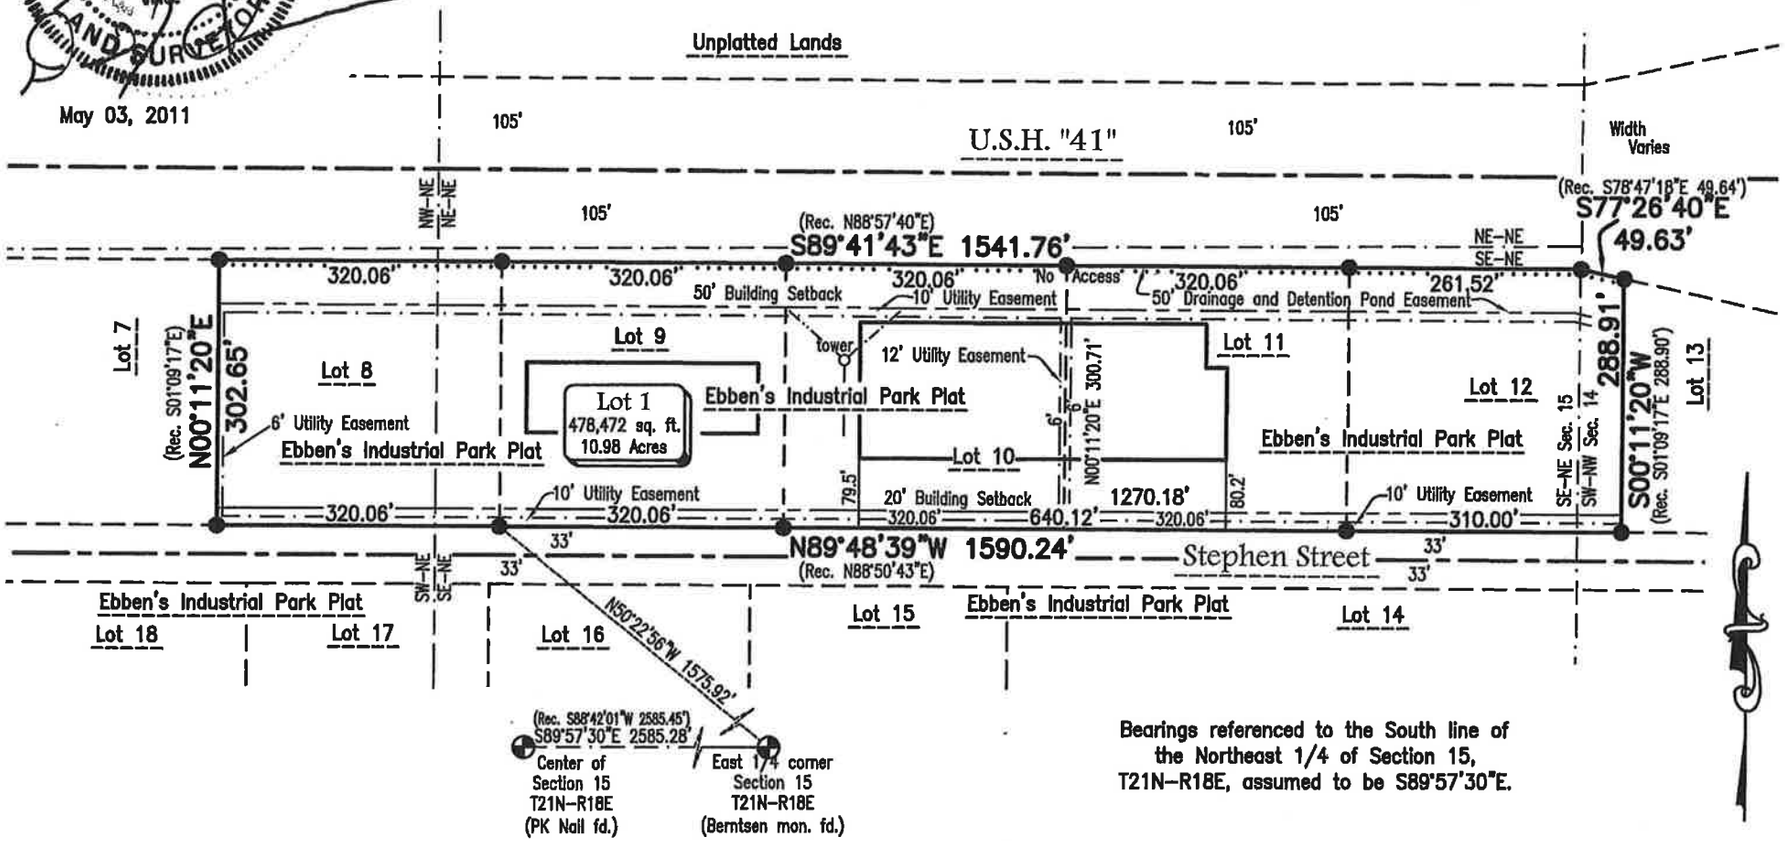

Bearings referenced to the South line of the Northeast 1/4 of Section 15, T21N–R18E, assumed to be S89°57'30"E.

Sheet One of Three
Project No.: V-1809
Drawing No.: L-7462

Mau & Associates
LAND SURVEYING & PLANNING
CIVIL & WATER RESOURCE ENGINEERING
Phone: 920-434-9670 Fax: 920-434-9672

Scale: 1"=200'

Tax Parcel Numbers 260425400, 260425500, 260425600, 260425700 & 260425800

Client: Darboy Dev. LLC
Drafted By: BAR
File: V-1809CSM 050311.dwg