VILLAGE OF LITTLE CHUTE

RESOLUTION NO. 44, SERIES OF 2011

WHEREAS, the Village of Little Chute as owner, presented a Certified Survey Map to the Village of Little Chute Board of Trustees as prepared by David Schmalz, a registered land surveyor of McMahon Engineers/Architects.; and

WHEREAS, the Village of Little Chute Planning Commission has recommended in favor of adoption of said Certified Survey Map; and

WHEREAS, a majority of the full Village Board find that the attached Certified Survey Map is found to be in the public interest.

NOW, THEREFORE, BE IT RESOLVED, by the Village Board of Trustees as follows:

1. That the Certified Survey Map attached hereto (photocopy), be and the same is hereby approved; and

2. That the Village President, Village Clerk, and Finance Director, upon full payment of, if applicable, subdivision park fees, taxes, and special assessments are directed to execute signatures on behalf of the Village of Little Chute upon the Certified Survey Map documents as required.

Date introduced, approved and adopted: December 21, 2011

VILLAGE OF LITTLE CHUTE:

By: Michael R Vanden Berg

Michael R Vanden Berg, Village President

Attest: Vicki Schneider

Vicki L. Schneider, Village Clerk

CERTIFIED SURVEY MAP NO. ____

A PART OF LOT 57, BLOCK 215 OF THE 1989 AMENDMENT TO THE 1917 ASSESSOR'S MAP OF THE VILLAGE OF LITTLE CHUTE, A PART OF LOT 1 OF MIRON AND GREENWOOD PLAT, A PART OF LOT 7, BLOCK 3 OF MARQUARDT PLAT AND VACATED GRANT STREET PER RESOLUTION NO. 13, SERIES OF 2011, ALL LOCATED IN GOVERNMENT LOT 3, NORTH OF THE FOX RIVER, SECTION 22, TOWNSHIP 21 NORTH, RANGE 18 EAST, VILLAGE OF LITTLE CHUTE, OUTAGAMIE COUNTY, WISCONSIN

dwoelz W:\PROJECTS\L000\910204\08 - Subdivision Plat\Polk Pond 1 Plat CSM.dwg 12/07/11 11:58 AM (X-Stk Pond-Proposed)

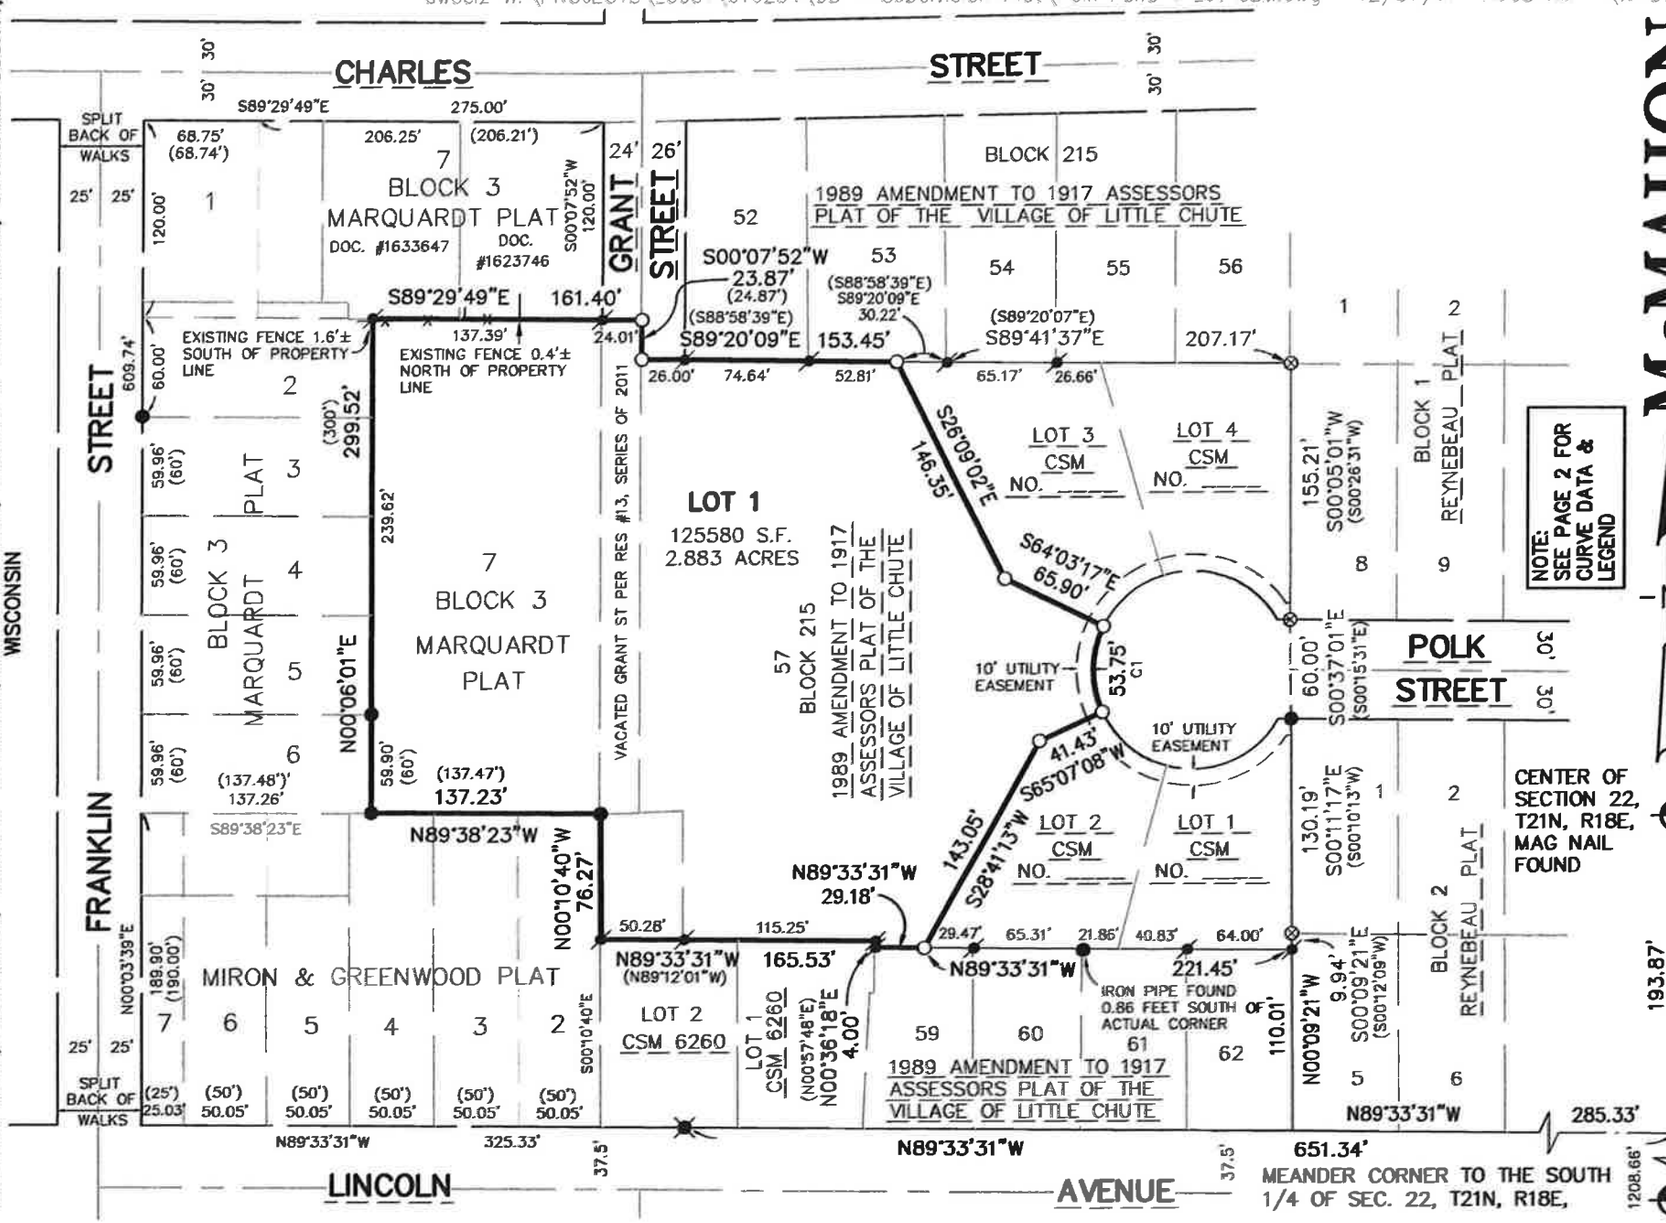

McMAHON ENGINEERS ARCHITECTS
1445 McMAHON DRIVE NEENAH, WI 54956
Mailing: P.O.BOX 1025 NEENAH, WI 54957-1025
Tel: (920) 751-4200 Fax: (920) 751-4284
www.mcmgrp.com
DRAFTED BY: DOUG WOELZ